Side elevations apply to specific plots only - refer to site plan for locations

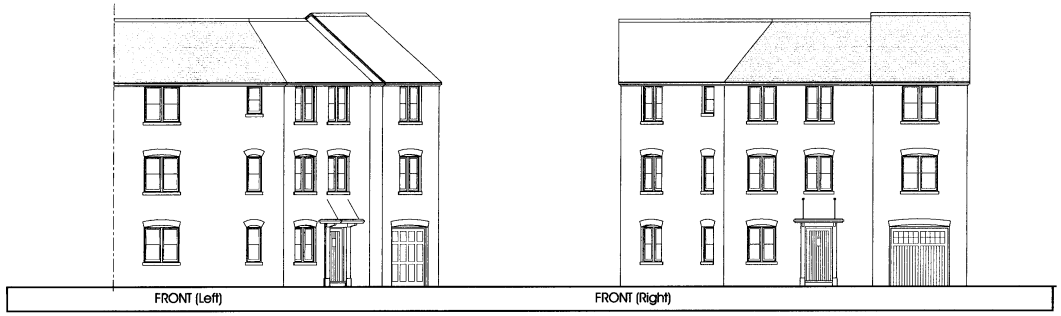

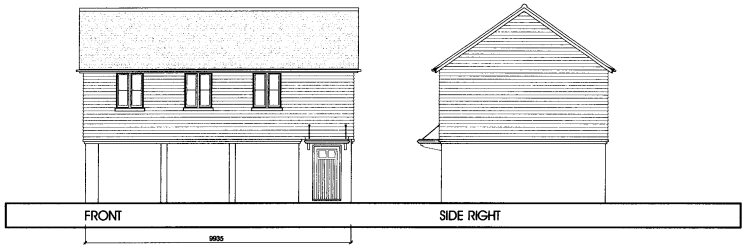

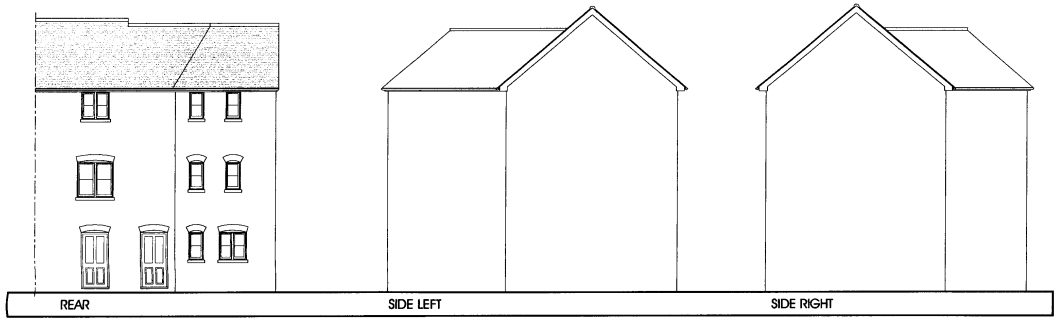

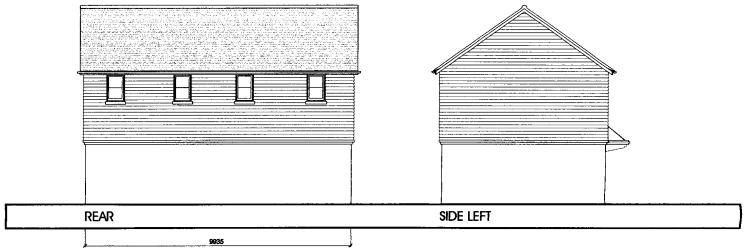

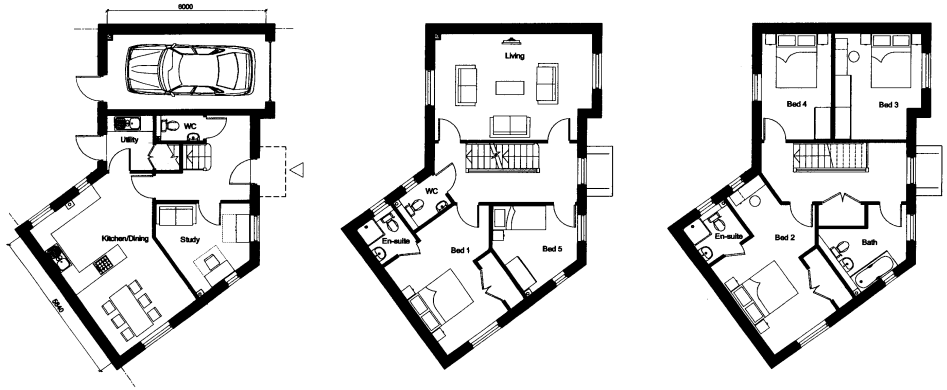

GROUND FLOOR | FIRST FLOOR | SECOND FLOOR

4L HOUSE TYPE (200.67m²)
4 Bed House

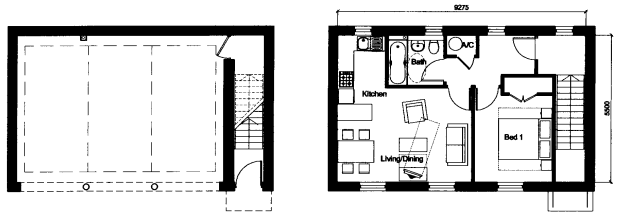

GROUND FLOOR | FIRST FLOOR

1B FOG TYPE (42.45m²)
1 Bed Flat over Garage

MC 2006/0093

ORIGINAL

MEDWAY
24 JAN 2006
RECEIVED

Persimmon Homes S.E.

Rev A 18.01.06 Types 4L & 1B FOG ammended as per client instruction dated 04.01.06 and 12.01.06 (ed) ( )

Medway Gate
Cuxton

title Phase 1 House Types 4L / 1B FOG
drawing no A3760/2.1/29 Rev A
drawn GS
checked
scale 1:100
date Dec 2005

PRP